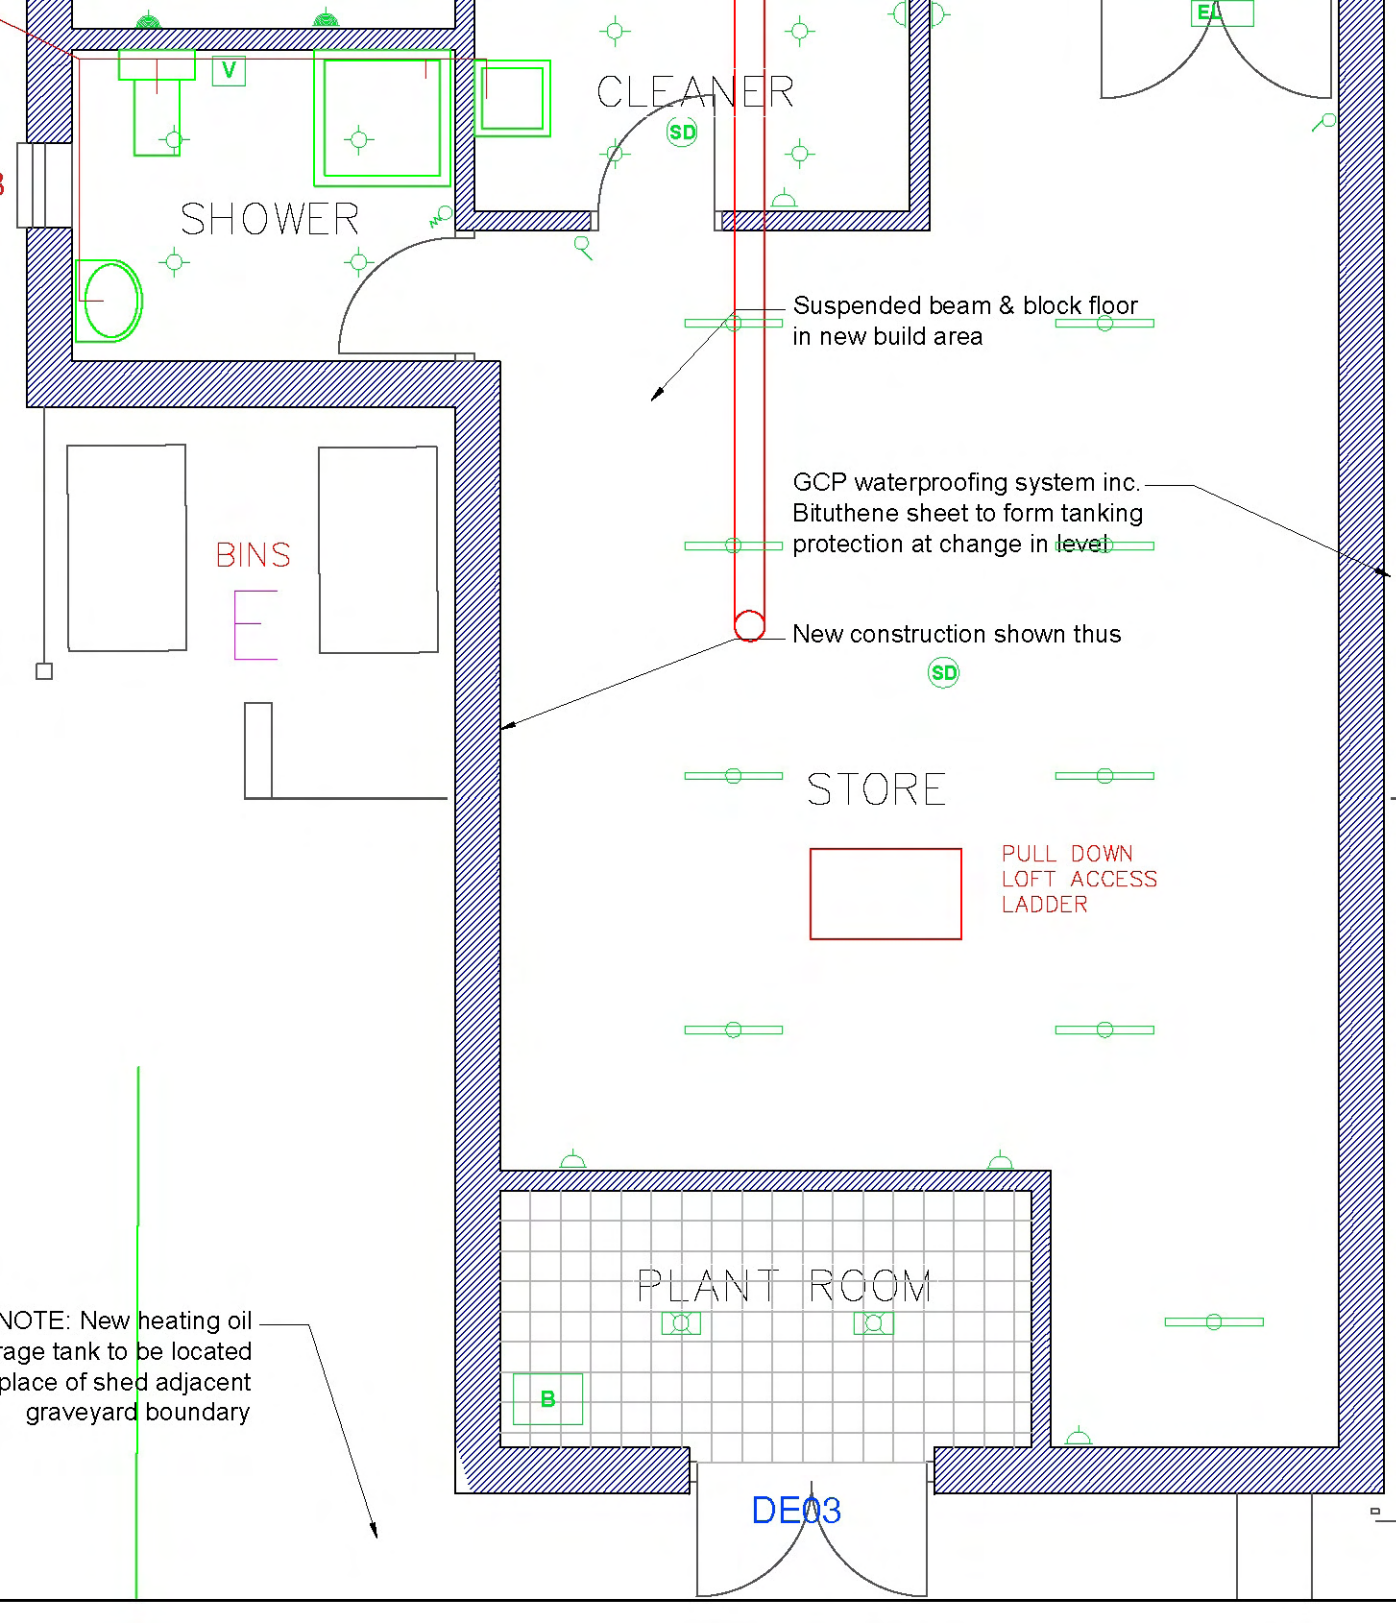
V
CLEANER
SD
SHOWER
Suspended beam & block floor
in new build area
GCP waterproofing system inc.
Bituthene sheet to form tanking
protection at change in level
BINS
E
New construction shown thus
SD
STORE
PULL DOWN
LOFT ACCESS
LADDER
PLANT ROOM
B
DE03
NOTE: New heating oil
rage tank to be located
place of shed adjacent
graveyard boundary